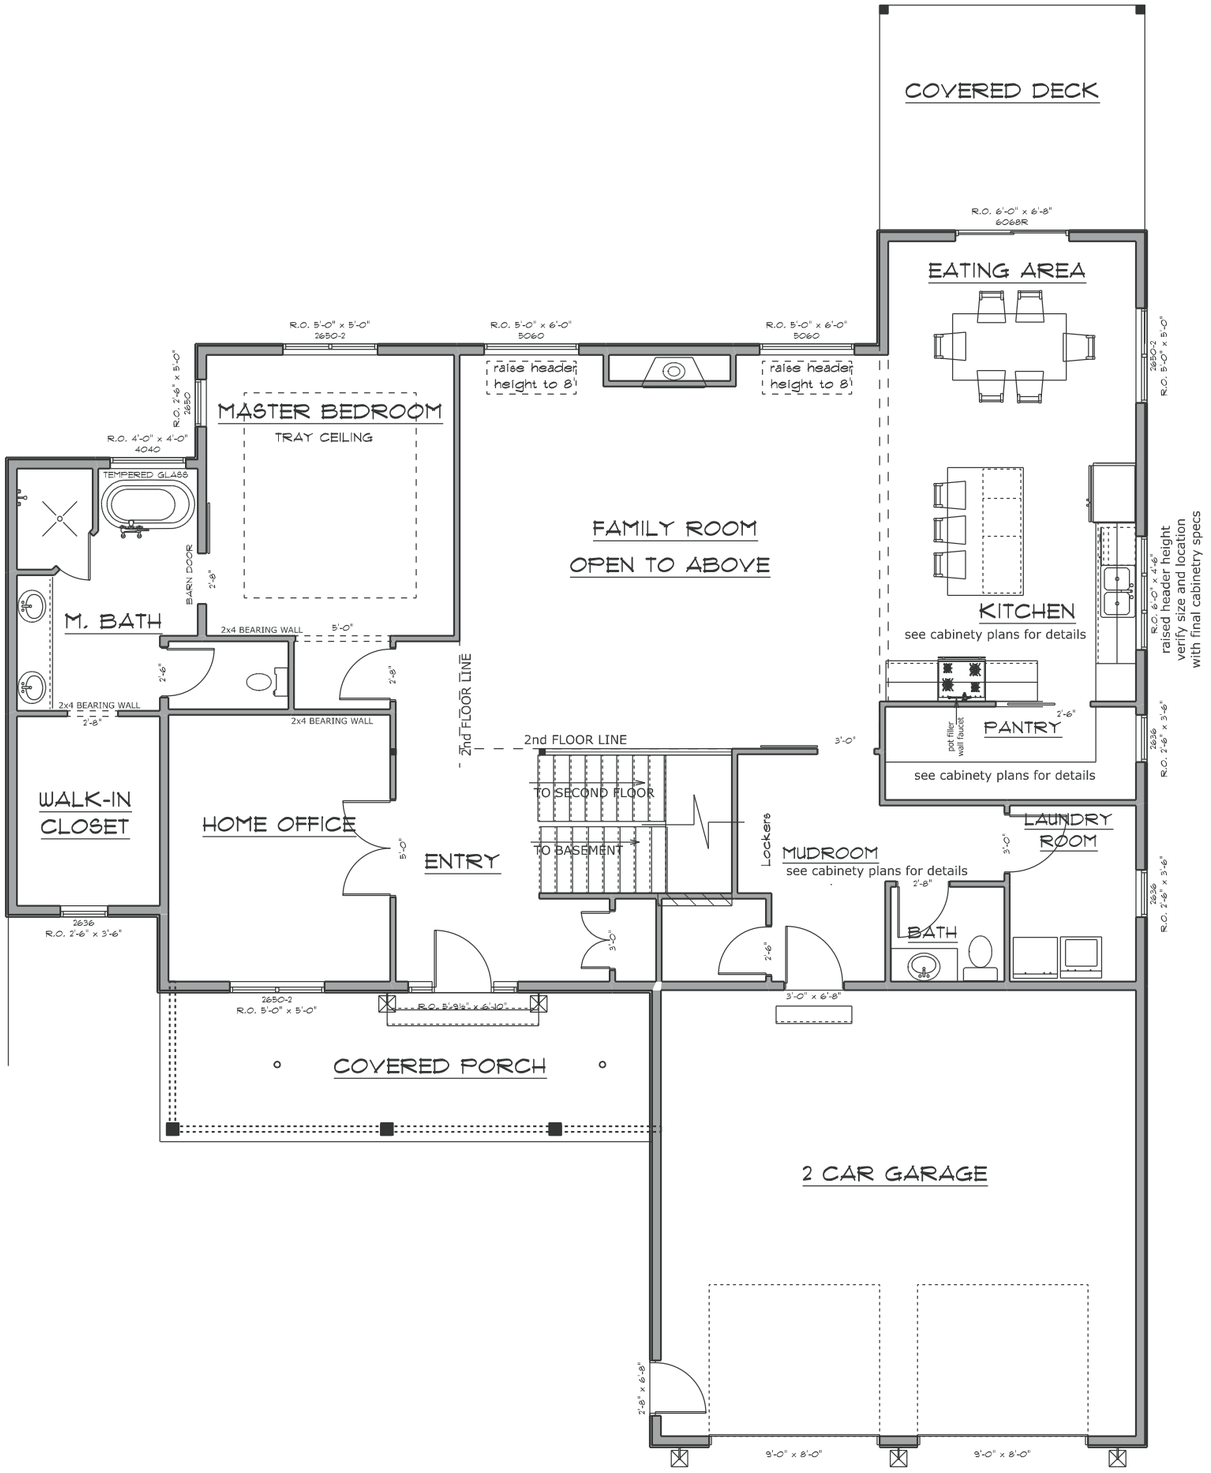
COVERED DECK
R.O. 6'-0" x 6'-8"
6068R
EATING AREA
R.O. 5'-0" x 6'-0"
5060
raise header height to 8'
R.O. 5'-0" x 5'-0"
2650-2
MASTER BEDROOM
TRAY CEILING
R.O. 2'-6" x 5'-0"
2650
R.O. 4'-0" x 4'-0"
4040
TEMPERED GLASS
BARN DOOR
2'-8"
FAMILY ROOM
OPEN TO ABOVE
KITCHEN
see cabinety plans for details
M. BATH
2x4 BEARING WALL
5'-0"
2'-6"
2'-8"
2nd FLOOR LINE
3'-0"
pot filler
wall faucet
PANTRY
see cabinety plans for details
WALK-IN CLOSET
HOME OFFICE
ENTRY
TO SECOND FLOOR
TO BASEMENT
Lockers
MUDROOM
see cabinety plans for details
LAUNDRY ROOM
BATH
2636
R.O. 2'-6" x 3'-6"
R.O. 5'-3½" x 6'-10"
COVERED PORCH
2 CAR GARAGE
9'-0" x 8'-0"
2'-8" x 6'-8"
raised header height
verify size and location
with final cabinetry specs

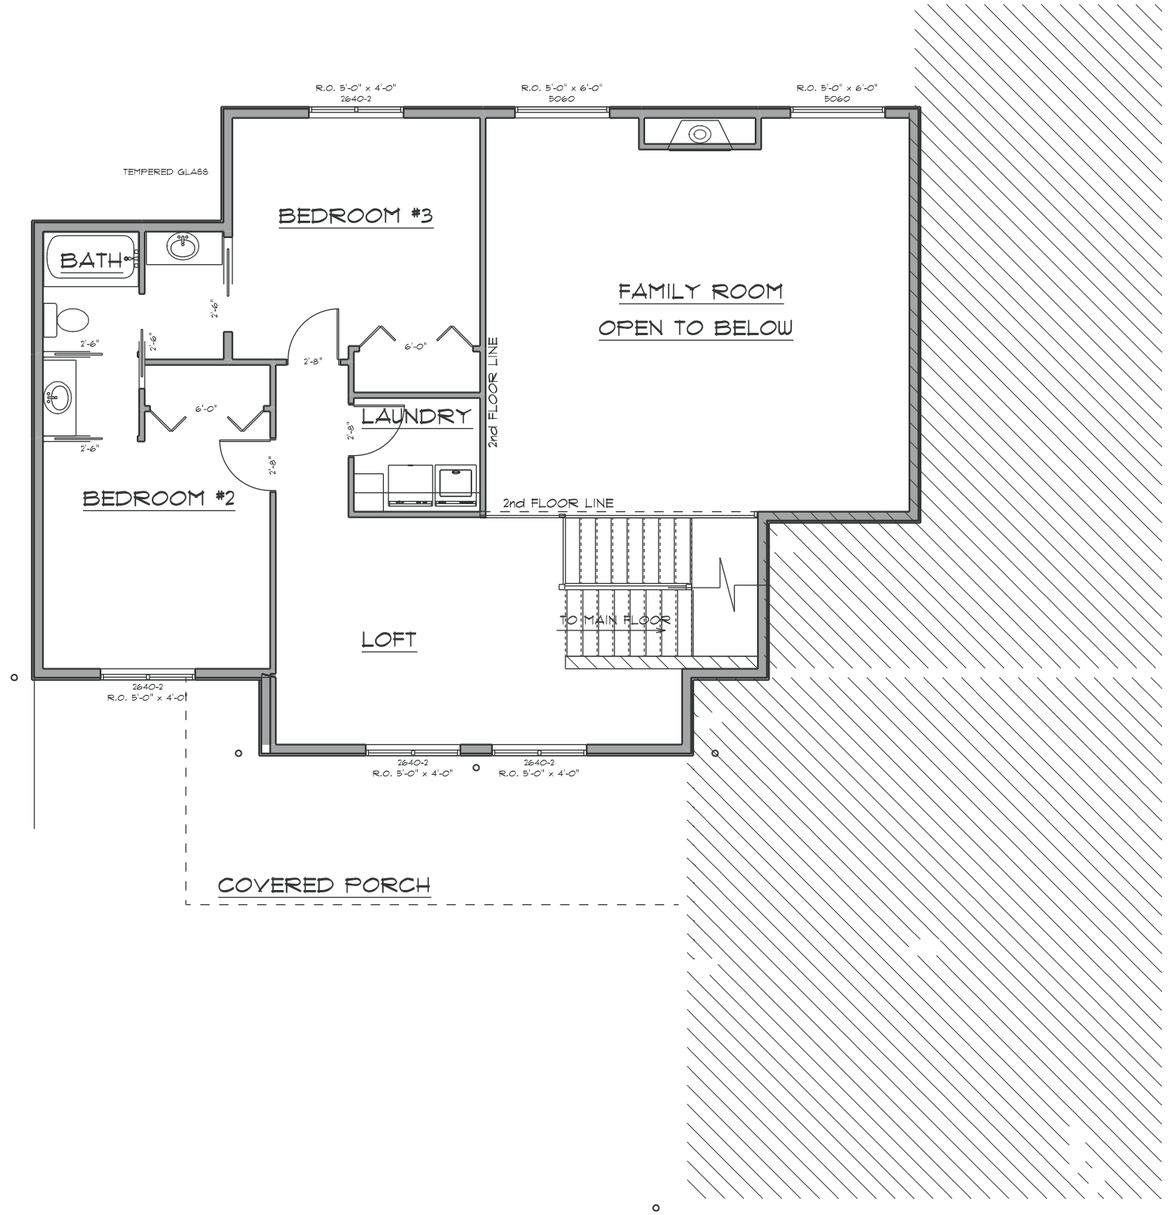
R.O. 5'-0" x 4'-0"
2640-2
R.O. 5'-0" x 6'-0"
5060
R.O. 5'-0" x 6'-0"
5060
TEMPERED GLASS
BEDROOM #3
BATH
FAMILY ROOM
OPEN TO BELOW
2nd FLOOR LINE
LAUNDRY
2'-6"
2'-6"
2'-8"
6'-0"
6'-0"
2'-8"
2'-8"
2'-6"
2'-6"
BEDROOM #2
2nd FLOOR LINE
TO MAIN FLOOR
LOFT
2640-2
R.O. 5'-0" x 4'-0"
2640-2
R.O. 5'-0" x 4'-0"
2640-2
R.O. 5'-0" x 4'-0"
COVERED PORCH