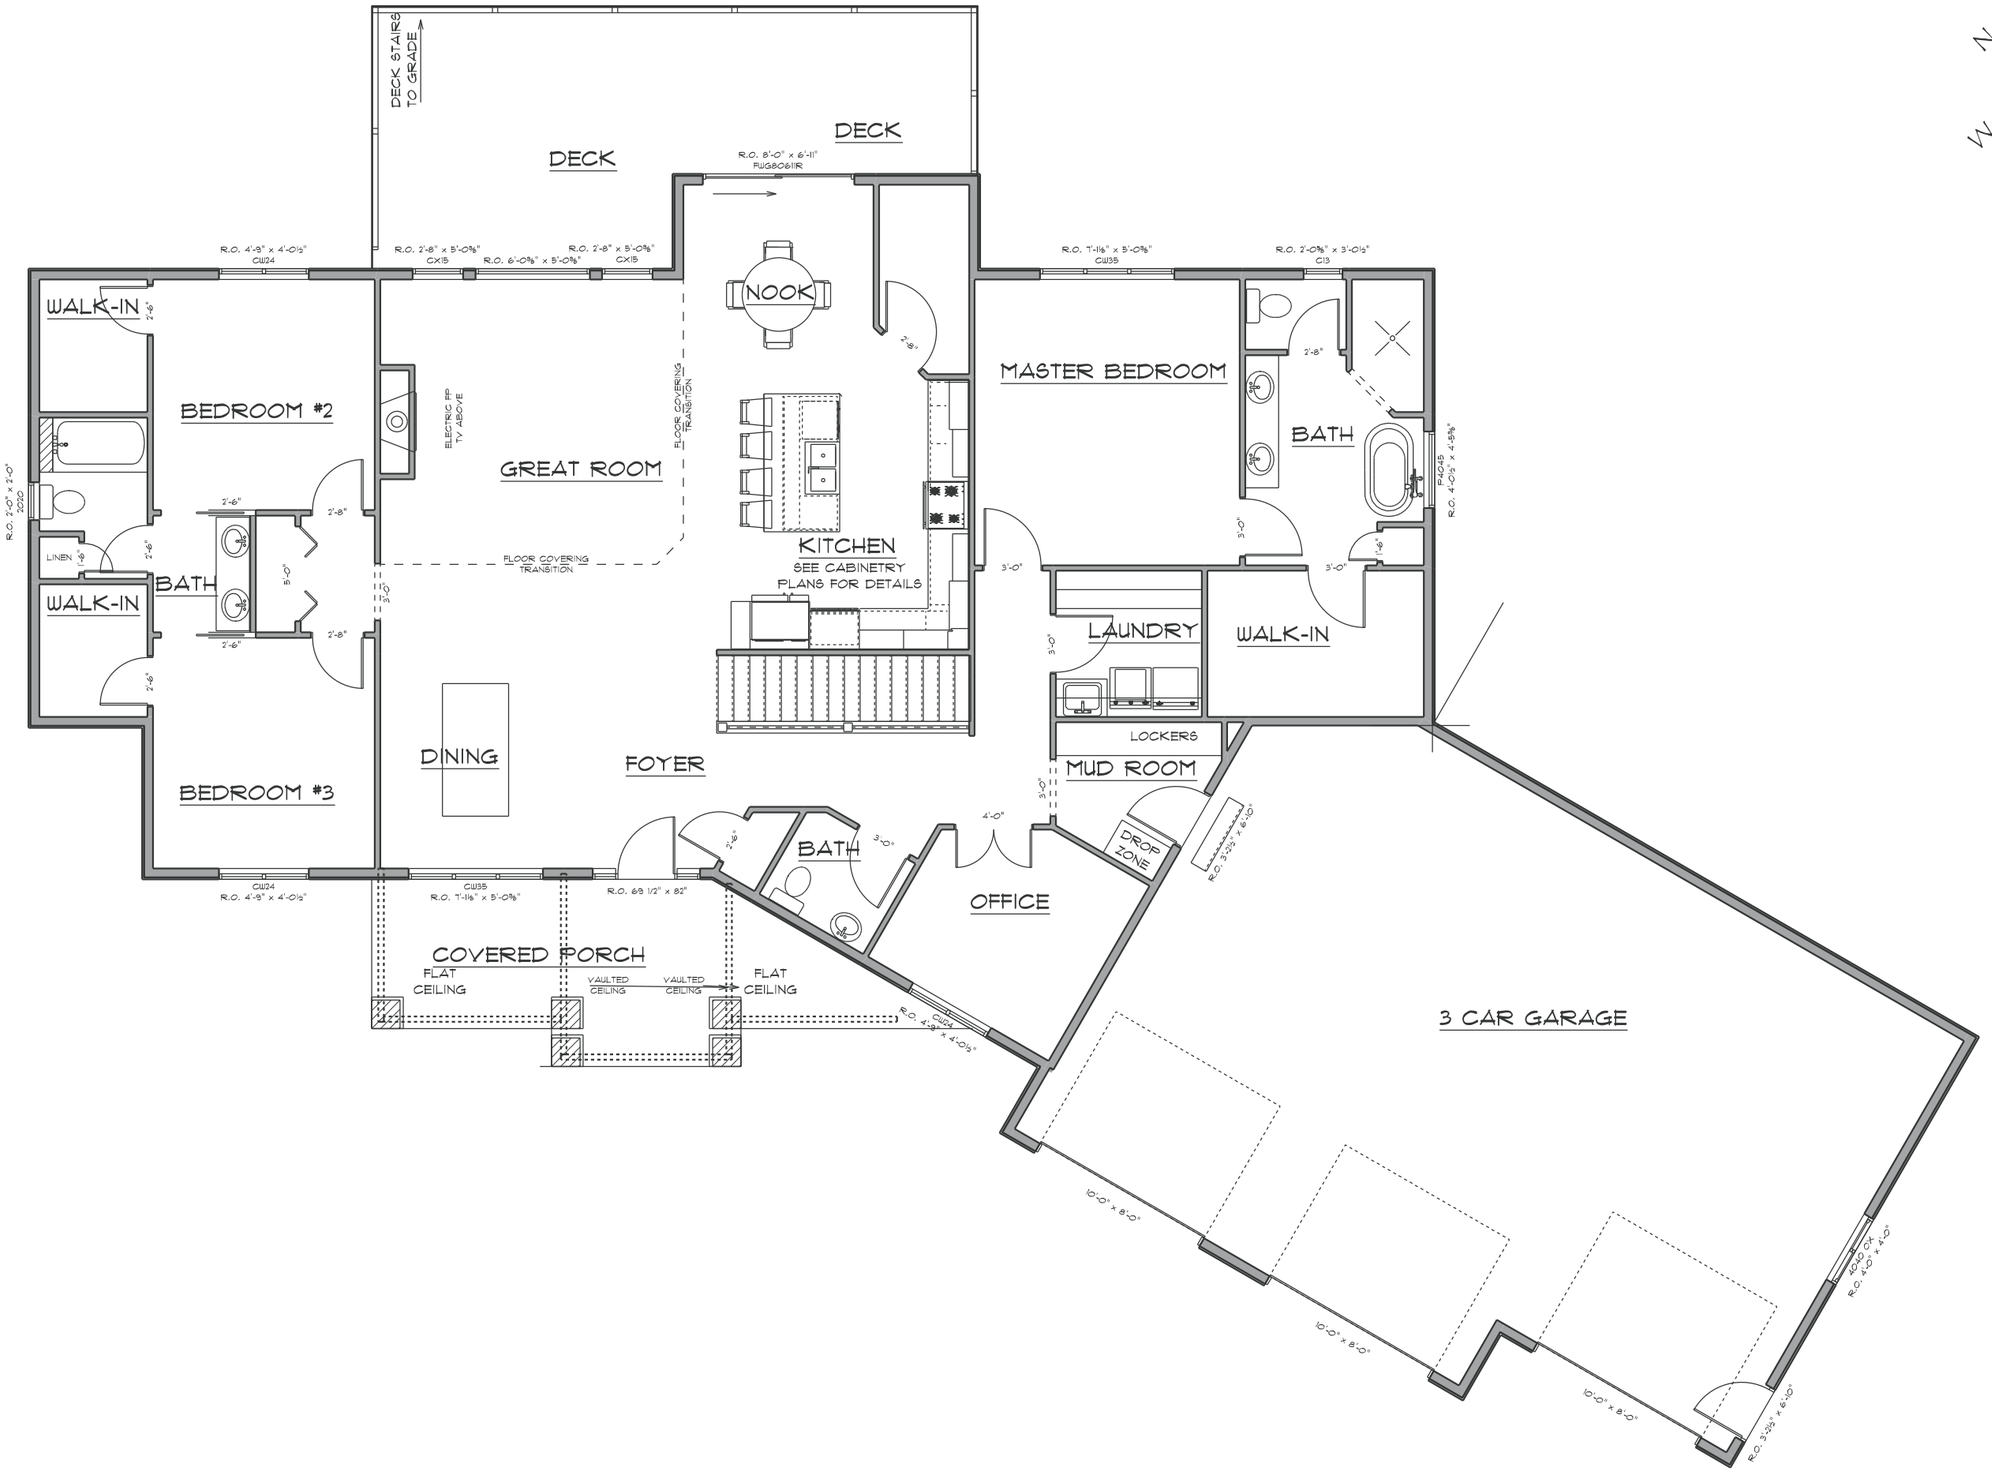
DECK STAIRS TO GRADE
DECK
DECK
R.O. 8'-0" x 6'-11" FWGBO611R
R.O. 4'-9" x 4'-0½" CW24
R.O. 2'-8" x 5'-0⅜" CX15
R.O. 6'-0⅜" x 5'-0⅜"
R.O. 2'-8" x 5'-0⅜" CX15
R.O. 7'-1⅛" x 5'-0⅜" CW35
R.O. 2'-0⅜" x 3'-0½" C13
WALK-IN
BEDROOM #2
NOOK
MASTER BEDROOM
ELECTRIC FP TV ABOVE
FLOOR COVERING TRANSITION
GREAT ROOM
BATH
R.O. 4'-0½" x 4'-5⅜" F4045
R.O. 2'-0" x 2'-0" 2020
LINEN
WALK-IN
BATH
FLOOR COVERING TRANSITION
KITCHEN
SEE CABINETRY PLANS FOR DETAILS
LAUNDRY
WALK-IN
LOCKERS
MUD ROOM
DINING
FOYER
BEDROOM #3
BATH
OFFICE
DROP ZONE
R.O. 3'-3⅛" x 8'-0"
CW24 R.O. 4'-9" x 4'-0½"
CW35 R.O. 7'-1⅛" x 5'-0⅜"
R.O. 68 1/2" x 82"
COVERED PORCH
FLAT CEILING
VAULTED CEILING
VAULTED CEILING
FLAT CEILING
R.O. 4'-9" x 4'-0½" CW24
3 CAR GARAGE
10'-0" x 8'-0"
10'-0" x 8'-0"
10'-0" x 8'-0"
10'-0" OH R.O. 9'-0" x 8'-0"
R.O. 3'-3⅛" x 6'-10"